MAPLE AVENUE ROAD AND UTILITY IMPROVEMENTS

Sample City - issued for review - Rev A

A fictional project drawn for trying Circulate. Not a real place or design. Not for construction.

SHEET INDEX

C-00	COVER AND SHEET INDEX
C-01	ROAD PLAN
C-02	WATERMAIN AND STORM DRAINAGE
C-03	ROAD PROFILE

SAMPLE CITY - FICTIONAL PROJECT FOR TRYING CIRCULATE


MAPLE AVENUE ROAD AND UTILITY IMPROVEMENTS

COVER AND SHEET INDEX

SAMPLE - NOT FOR CONSTRUCTION

REV A 2026-11-06 DRAWN BY CIRCULATE

C-00

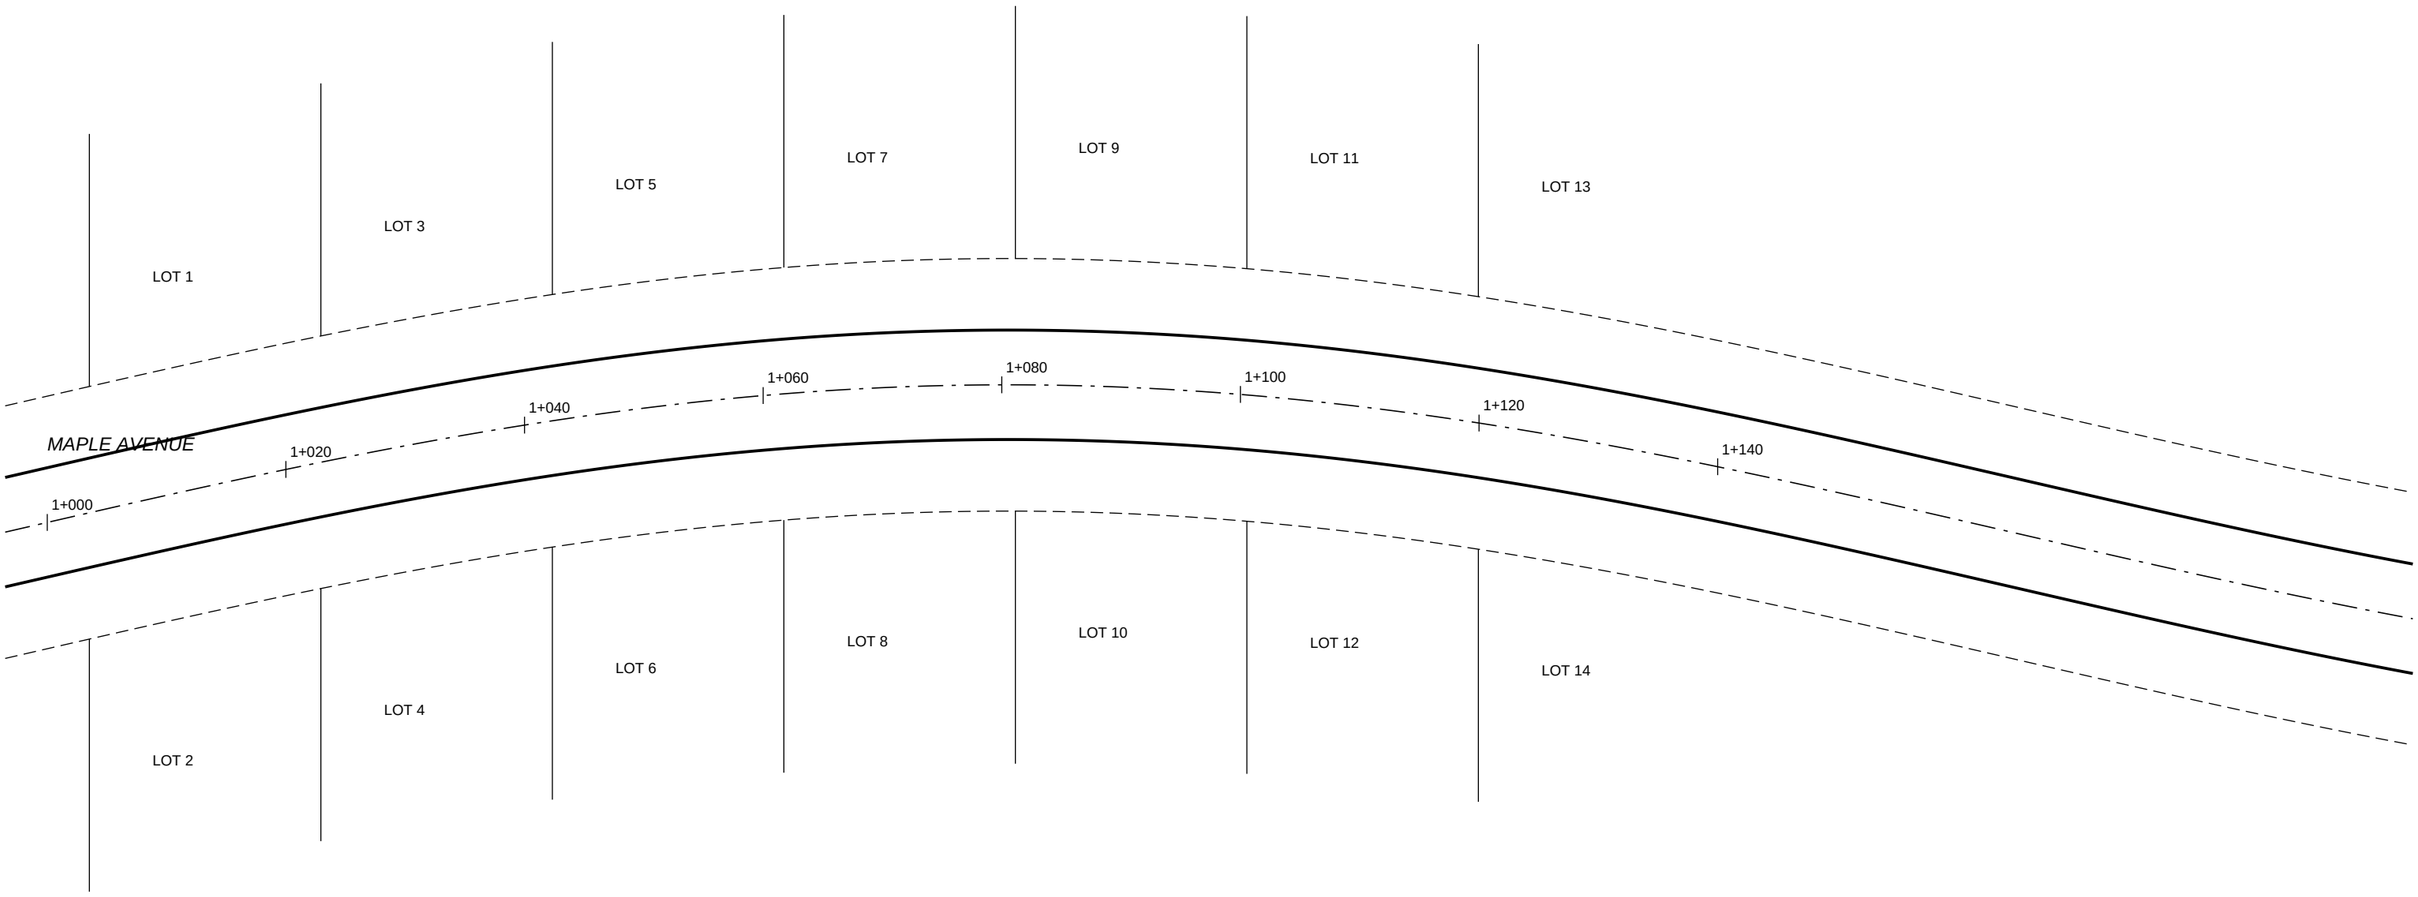

SCALE 1:500

0 25 50 75 100m

SAMPLE CITY - FICTIONAL PROJECT FOR TRYING CIRCULATE


MAPLE AVENUE ROAD AND UTILITY IMPROVEMENTS

ROAD PLAN

SAMPLE - NOT FOR CONSTRUCTION

REV A 2026-11-06 DRAWN BY CIRCULATE

C-01

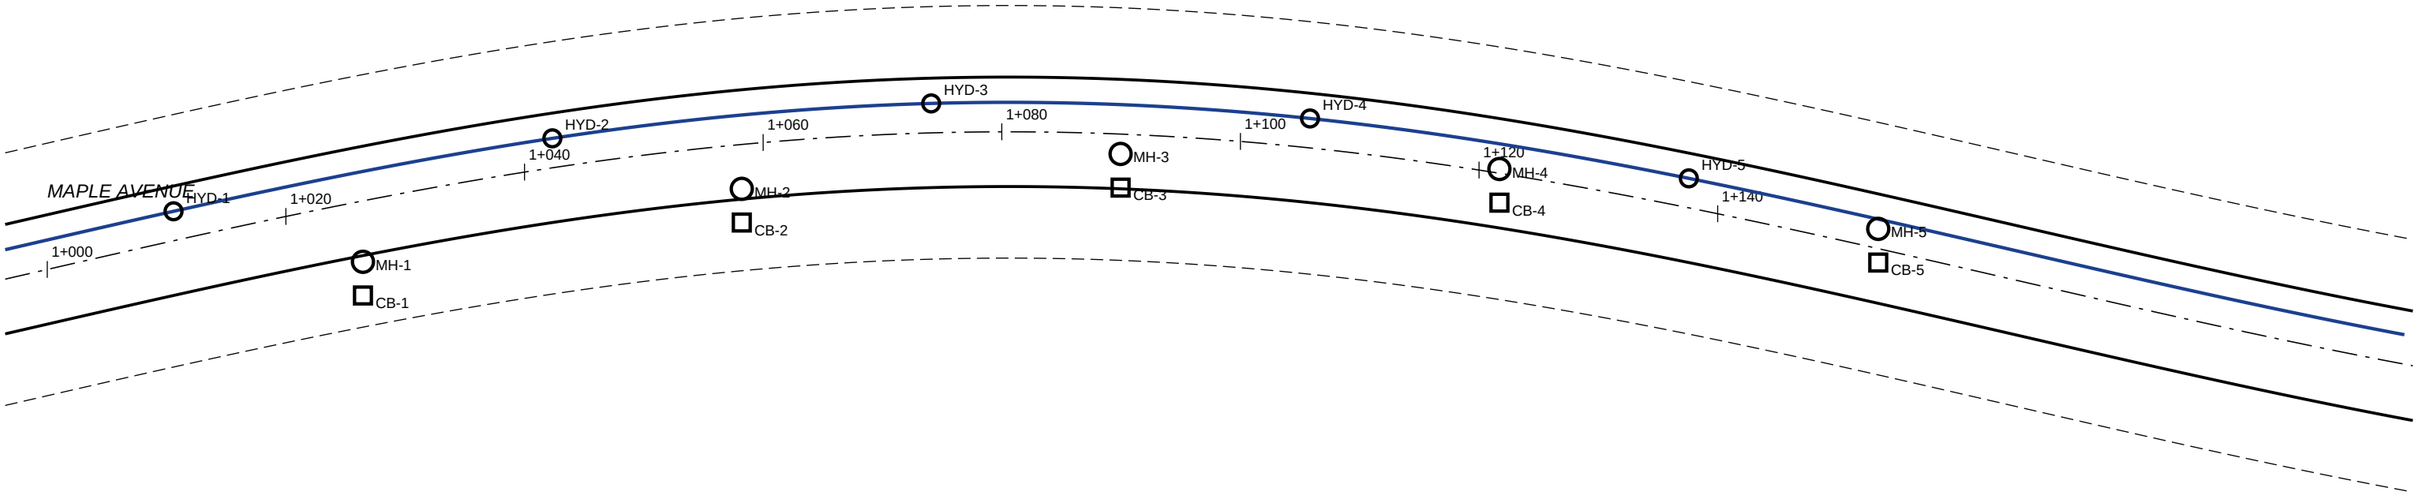

200 mm PVC WATERMAIN, 1.5 m COVER MIN. STORM: 300 mm CONCRETE, 0.5% MIN. GRADE

SCALE 1:500

0 25 50 75 100m

SAMPLE CITY - FICTIONAL PROJECT FOR TRYING CIRCULATE


MAPLE AVENUE ROAD AND UTILITY IMPROVEMENTS

WATERMAIN AND STORM DRAINAGE

SAMPLE - NOT FOR CONSTRUCTION

REV A 2026-11-06 DRAWN BY CIRCULATE

C-02

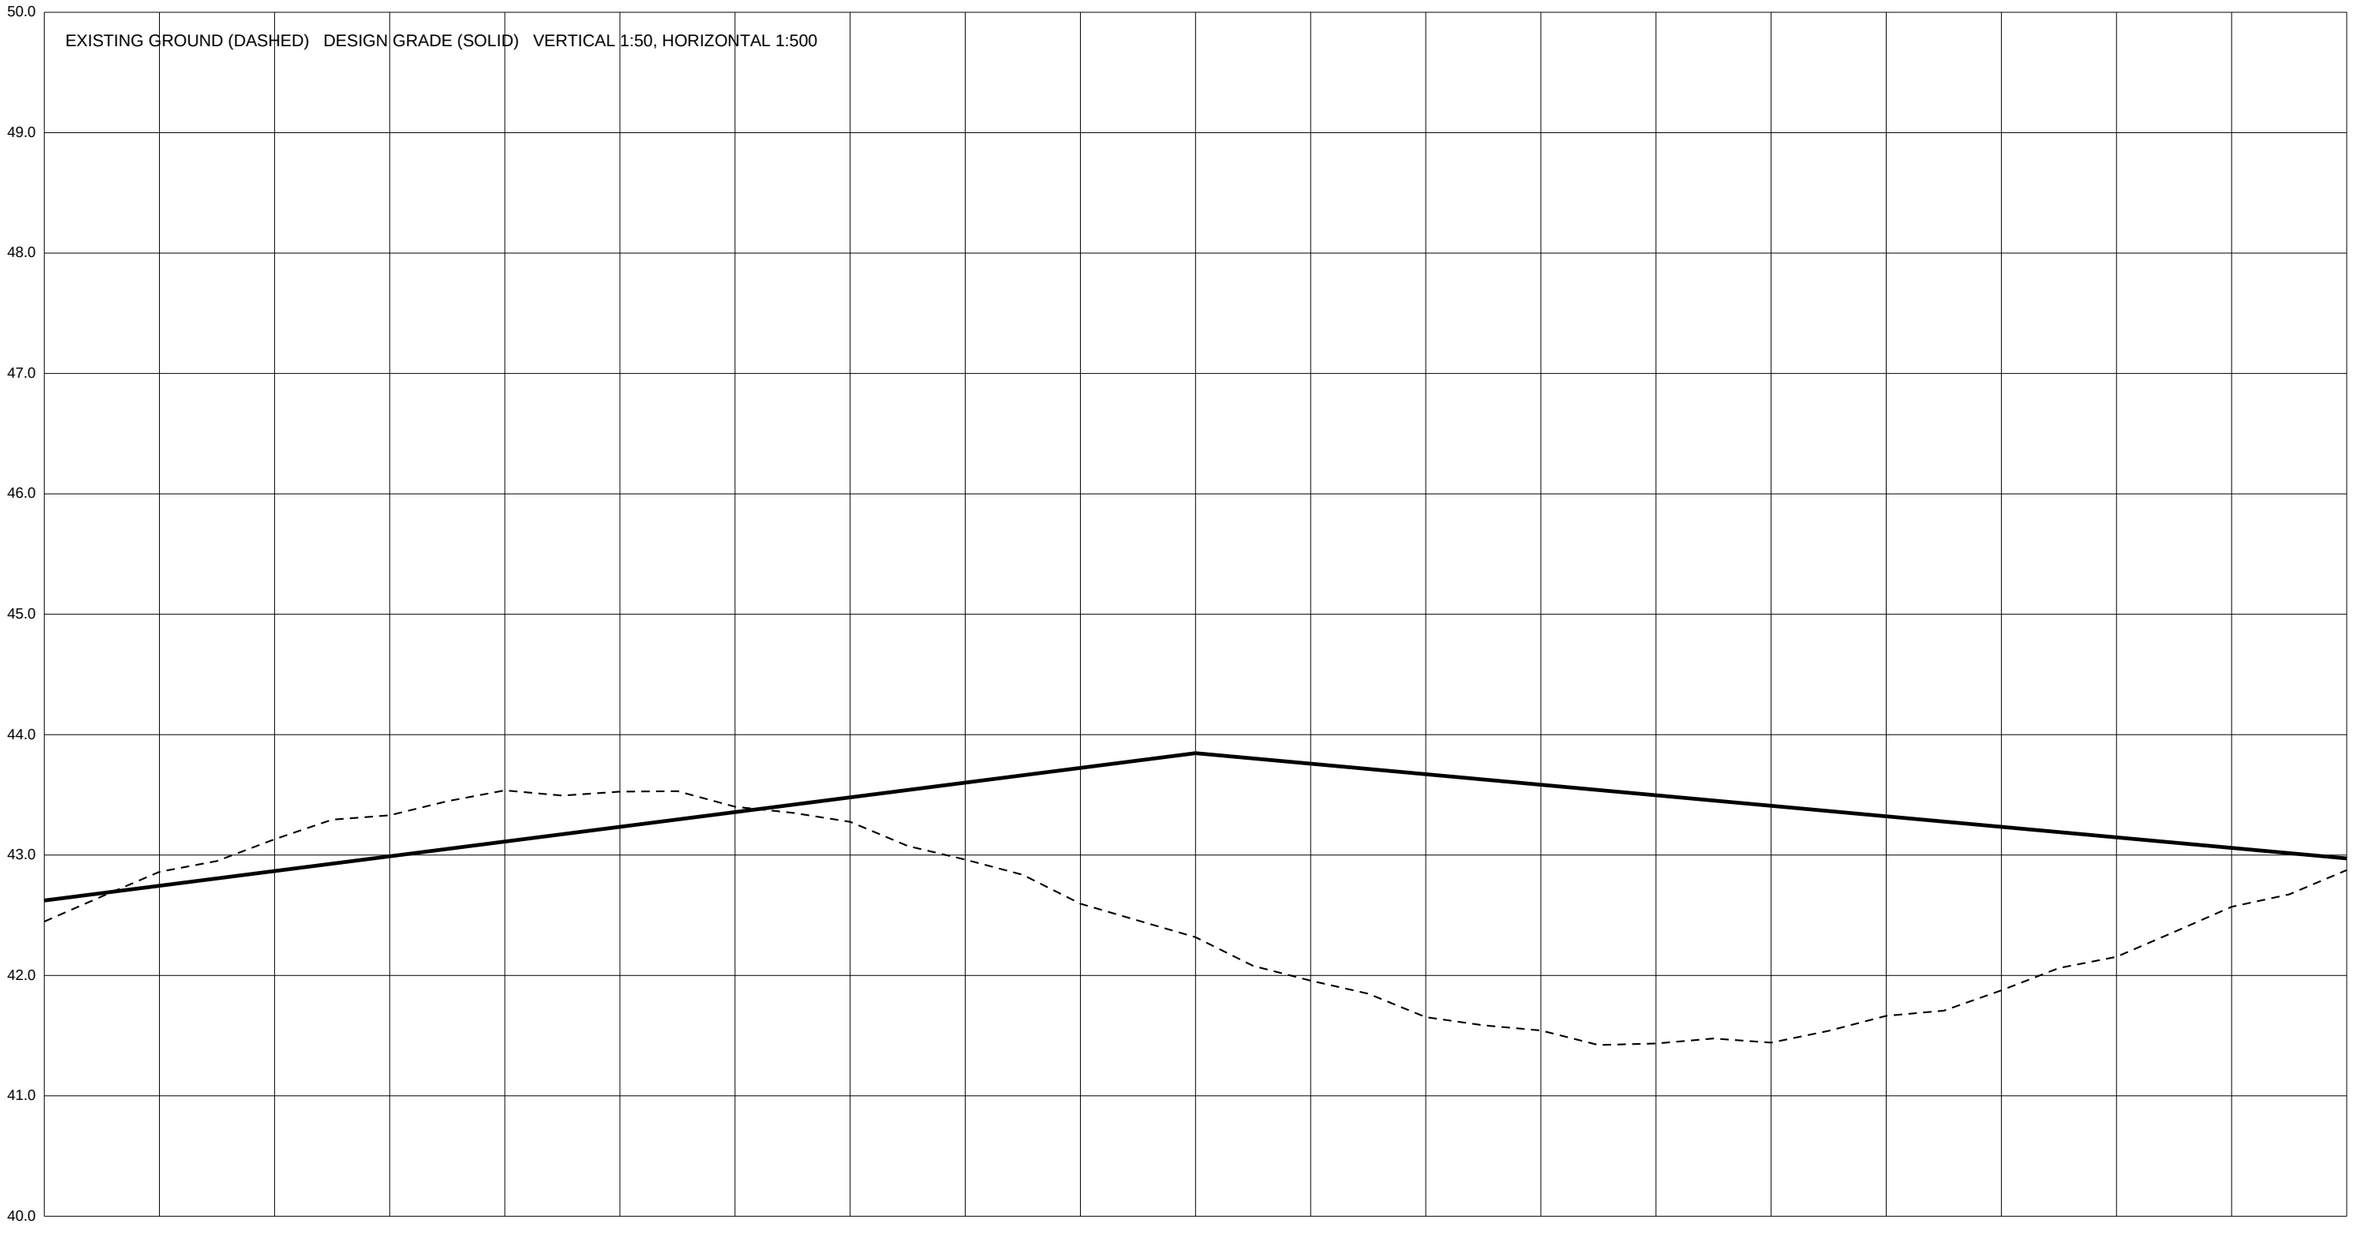

SAMPLE CITY - FICTIONAL PROJECT FOR TRYING CIRCULATE

MAPLE AVENUE ROAD AND UTILITY IMPROVEMENTS

ROAD PROFILE

SAMPLE - NOT FOR CONSTRUCTION

REV A 2026-11-06 DRAWN BY CIRCULATE

C-03